


MONUMENT RECORD

STATE OF INDIANA ~ COUNTY OF MONROE

Section 27, Township 10 North, Range 2 West,


Monument Description & Remarks: Railroad Spike found 0.2' below ground.

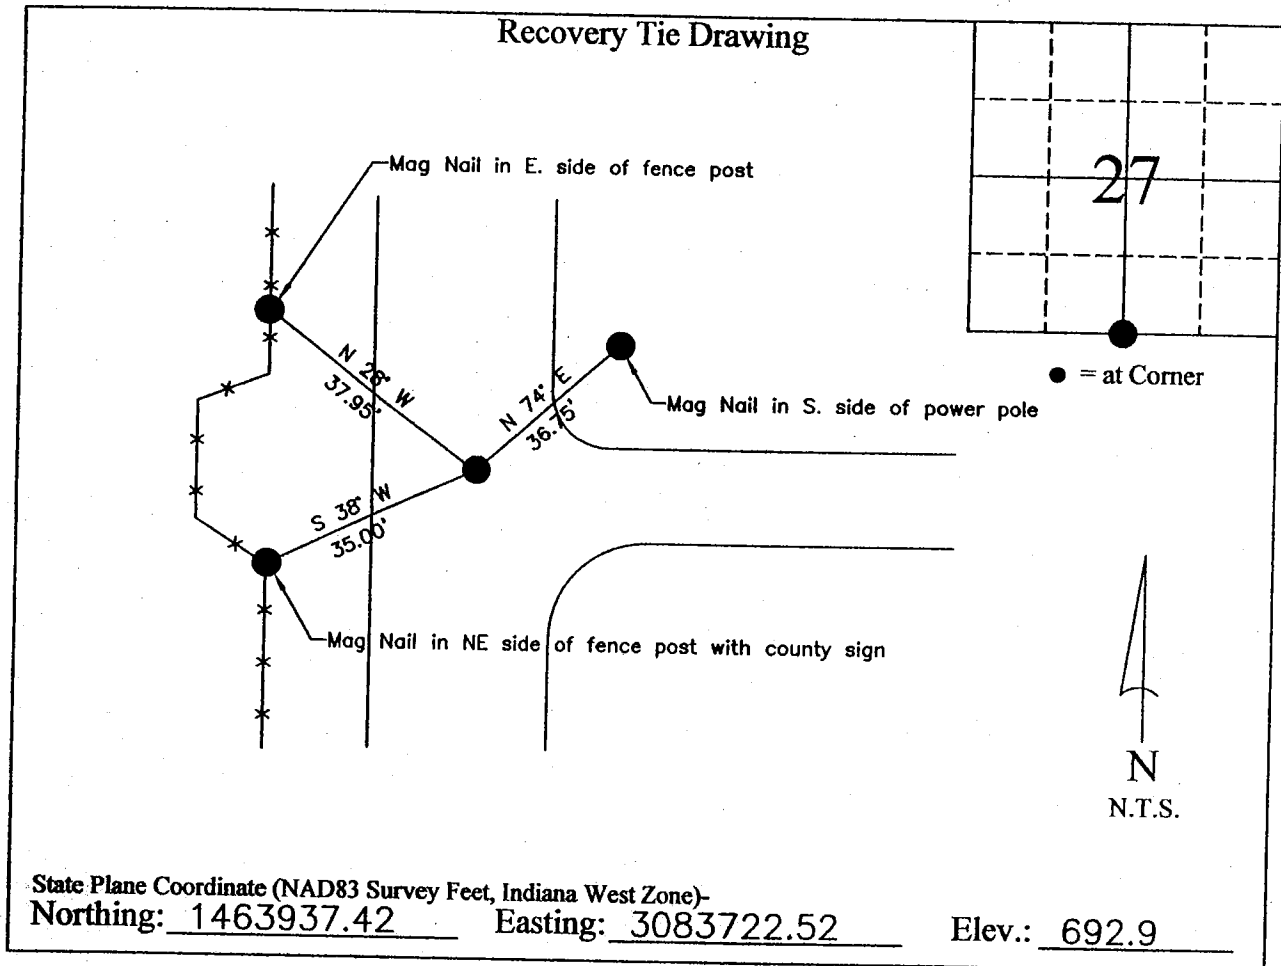

I, Ben E. Bledsoe, Registered Land Surveyor, here by certify that this document was prepared under my direction in accordance with the provisions of Section 17-3-64-4 through 17-3-64-8 of the Indiana Code, being Acts of 1965, Chapter 319; this 6th day of January, 2004 A.D.

Ben E. Bledsoe

Indiana Registered Land Surveyor No. S0559

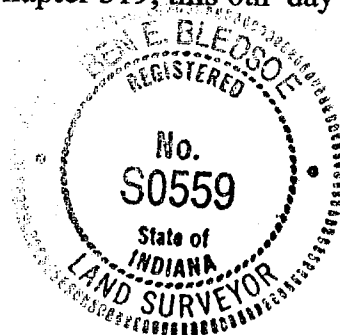

MONUMENT RECORD
State of Indiana - County of Monroe

Section: 34


Township: 10 North

Range: 2 West

Corner ID: Be Bl O-21

Monument Description & Remarks: Found Railroad Spike painted red, 3" below grade, at North 1/4 corner of section, in centerline at "T" intersection of Mt. Tabor Road and Cowden Road.

References on file in the County Surveyor's Office: Survey of numerous sections in Bean Blossom Township by Mike Mundy (dated May, 1995) on file in the County Surveyor's Office.

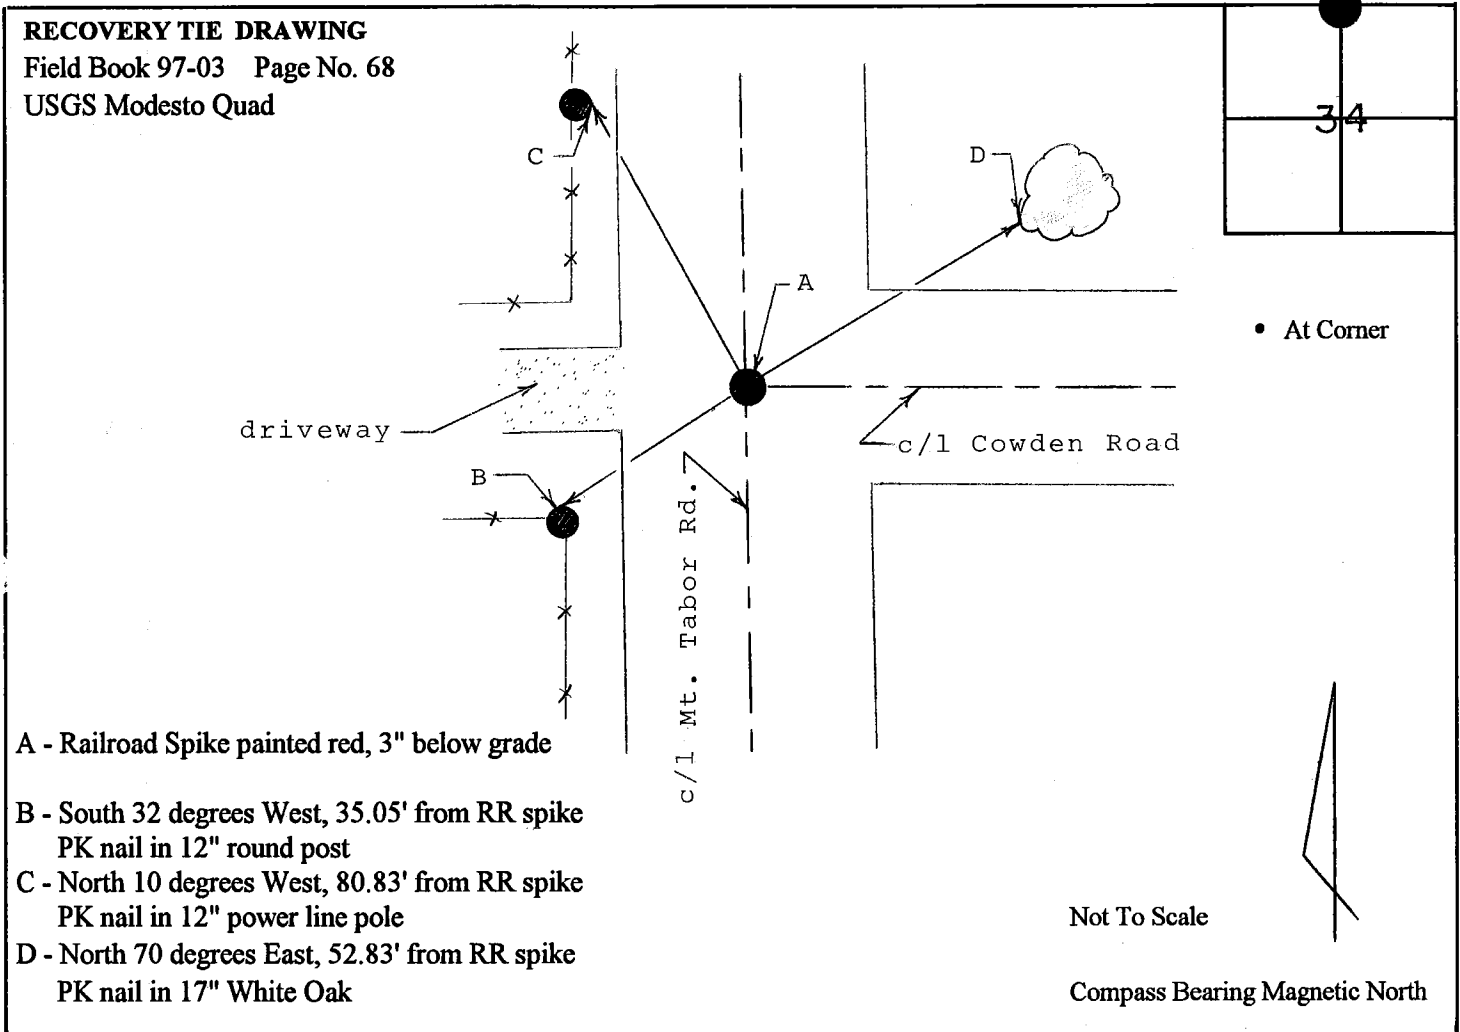

I, Kevin P. Enright, Monroe County Surveyor, hereby certify that this document was prepared under my direction in accordance with the provisions of Section 36-2-12-11 of the Indiana Code; and the above data is given under my hand and seal this 5th day of December, 1997.

Kevin P. Enright

Administered by: Surveyor Review Board

